PLAN SHOWING THE SITE LAYOUT OF AUCTION PLOTS IN SY.NO's.65,66,323/3, 326/2 ,327/2 &328/2 SERILINGAMPALLY (VILLAGE & MANDAL), AARAMBH TOWNSHIP AT CHANDANAGAR , RANGA REDDY DISTRICT.

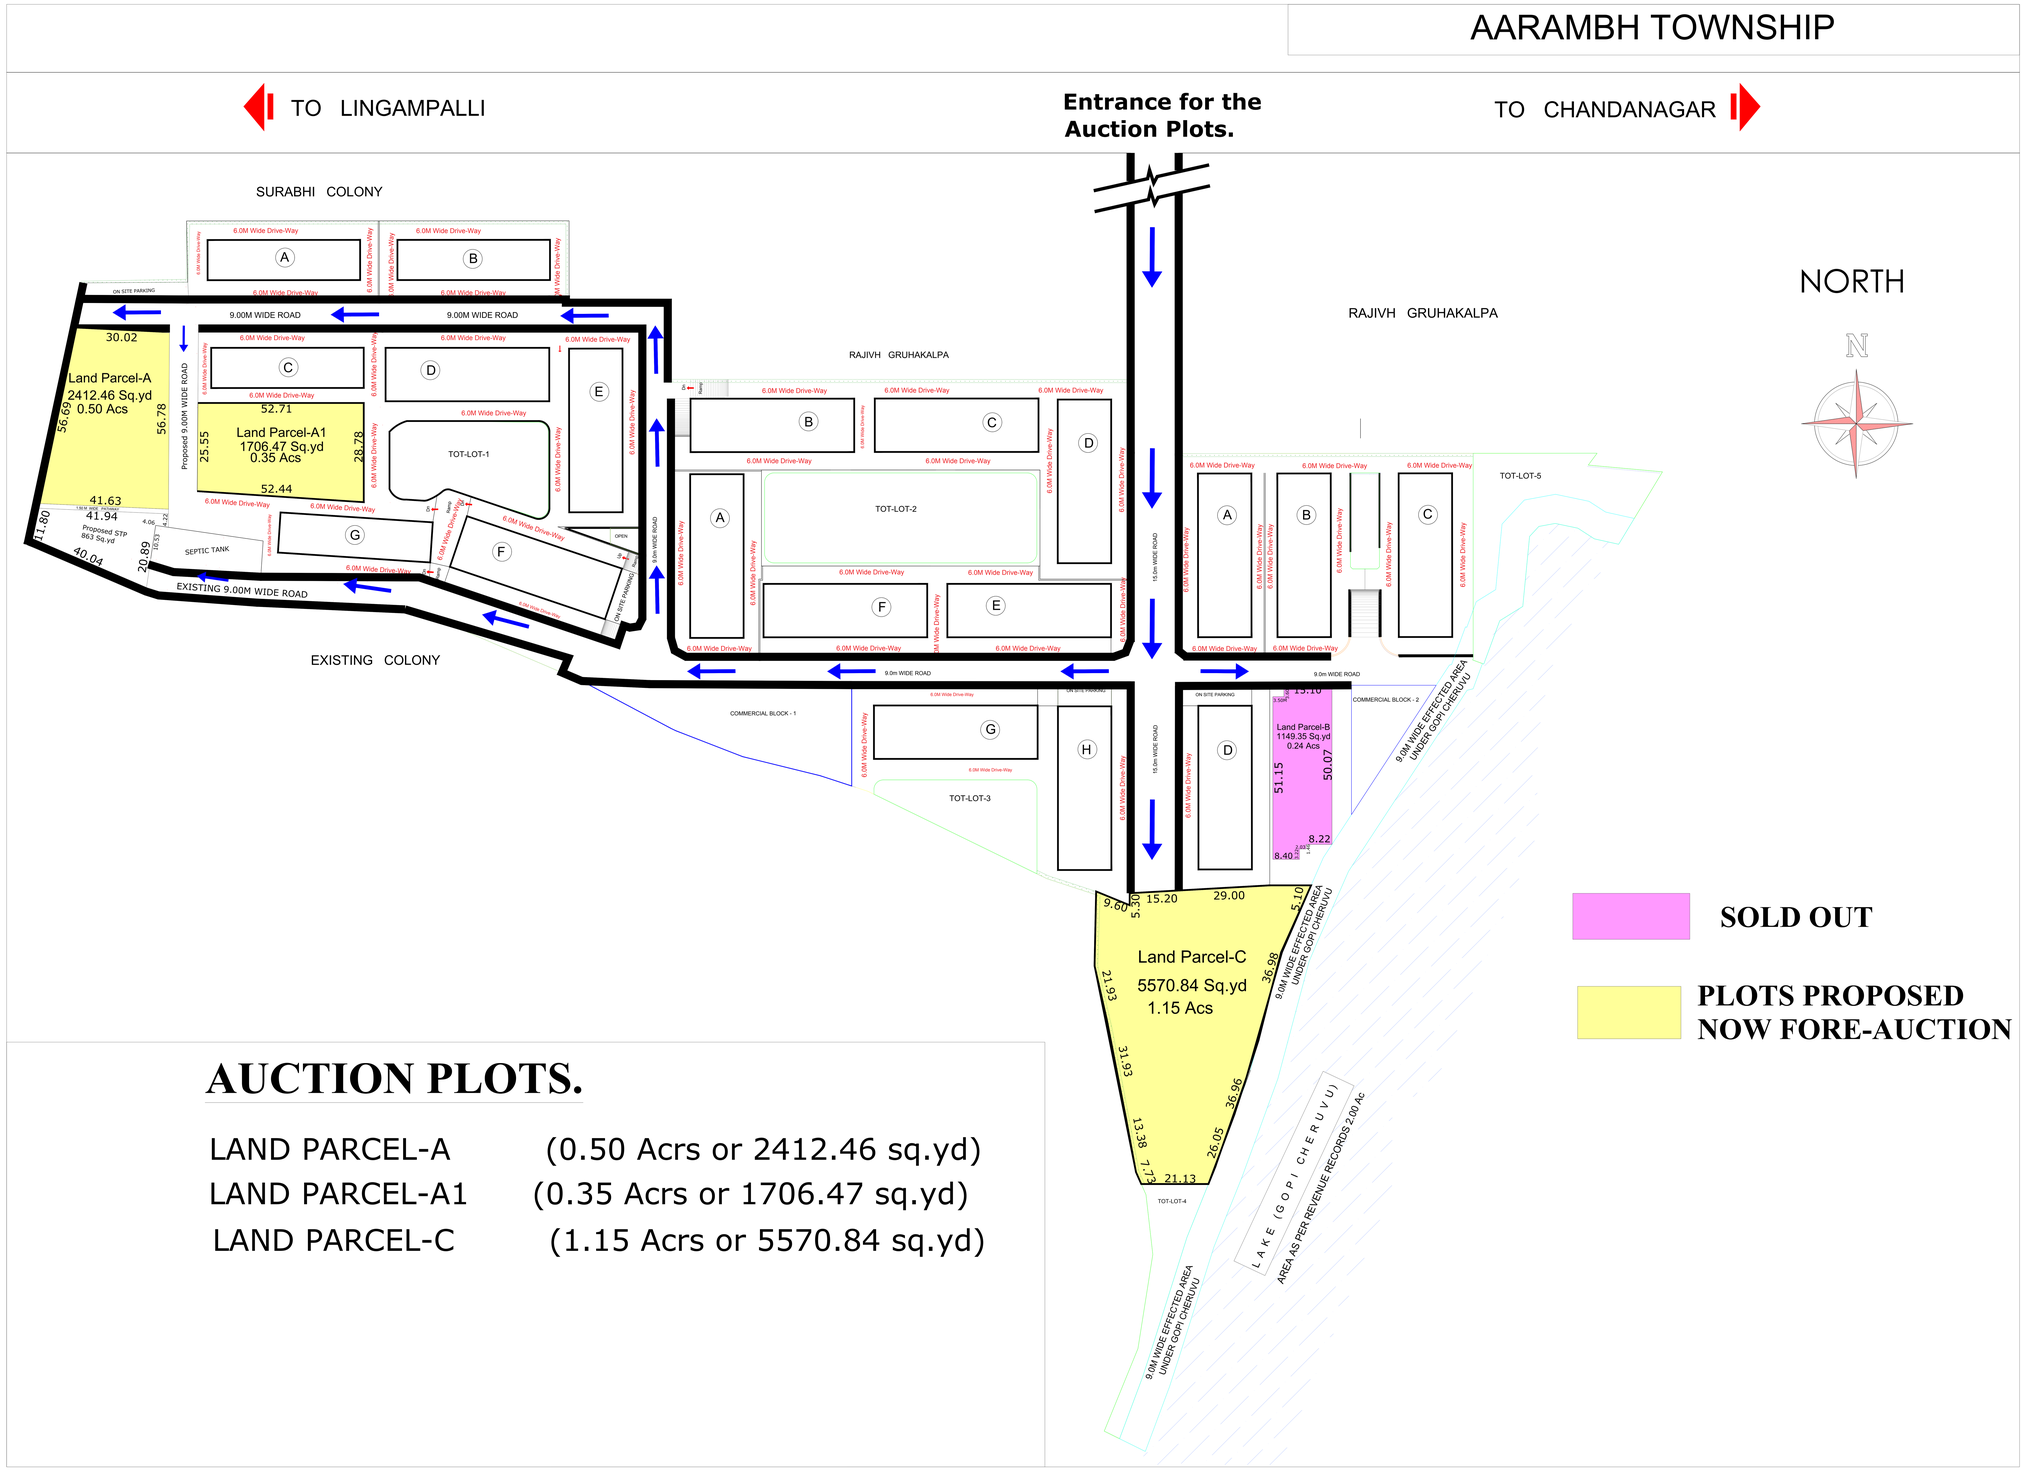

AUCTION PLOTS.

LAND PARCEL-A	(0.50 Acrs or 2412.46 sq.yd)
LAND PARCEL-A1	(0.35 Acrs or 1706.47 sq.yd)
LAND PARCEL-C	(1.15 Acrs or 5570.84 sq.yd)